BP
BP WARRIOR

SHIP N^{OS.} 935-6.

GENERAL ARRANGEMENT.

SCALE:- 1/8" = 1 FOOT.

DRAWING No. 35/935-6

DIMENSIONS

LENGTH OVERALL	–	249' - 2"
LENGTH B.P.	–	235' - 0"
BREADTH MOULDED	–	40' - 8"
DEPTH MOULDED	–	16' - 10"

HALL RUSSELL & CO. LTD.
SHIPBUILDERS & ENGINEERS.
ABERDEEN. SCOTLAND.

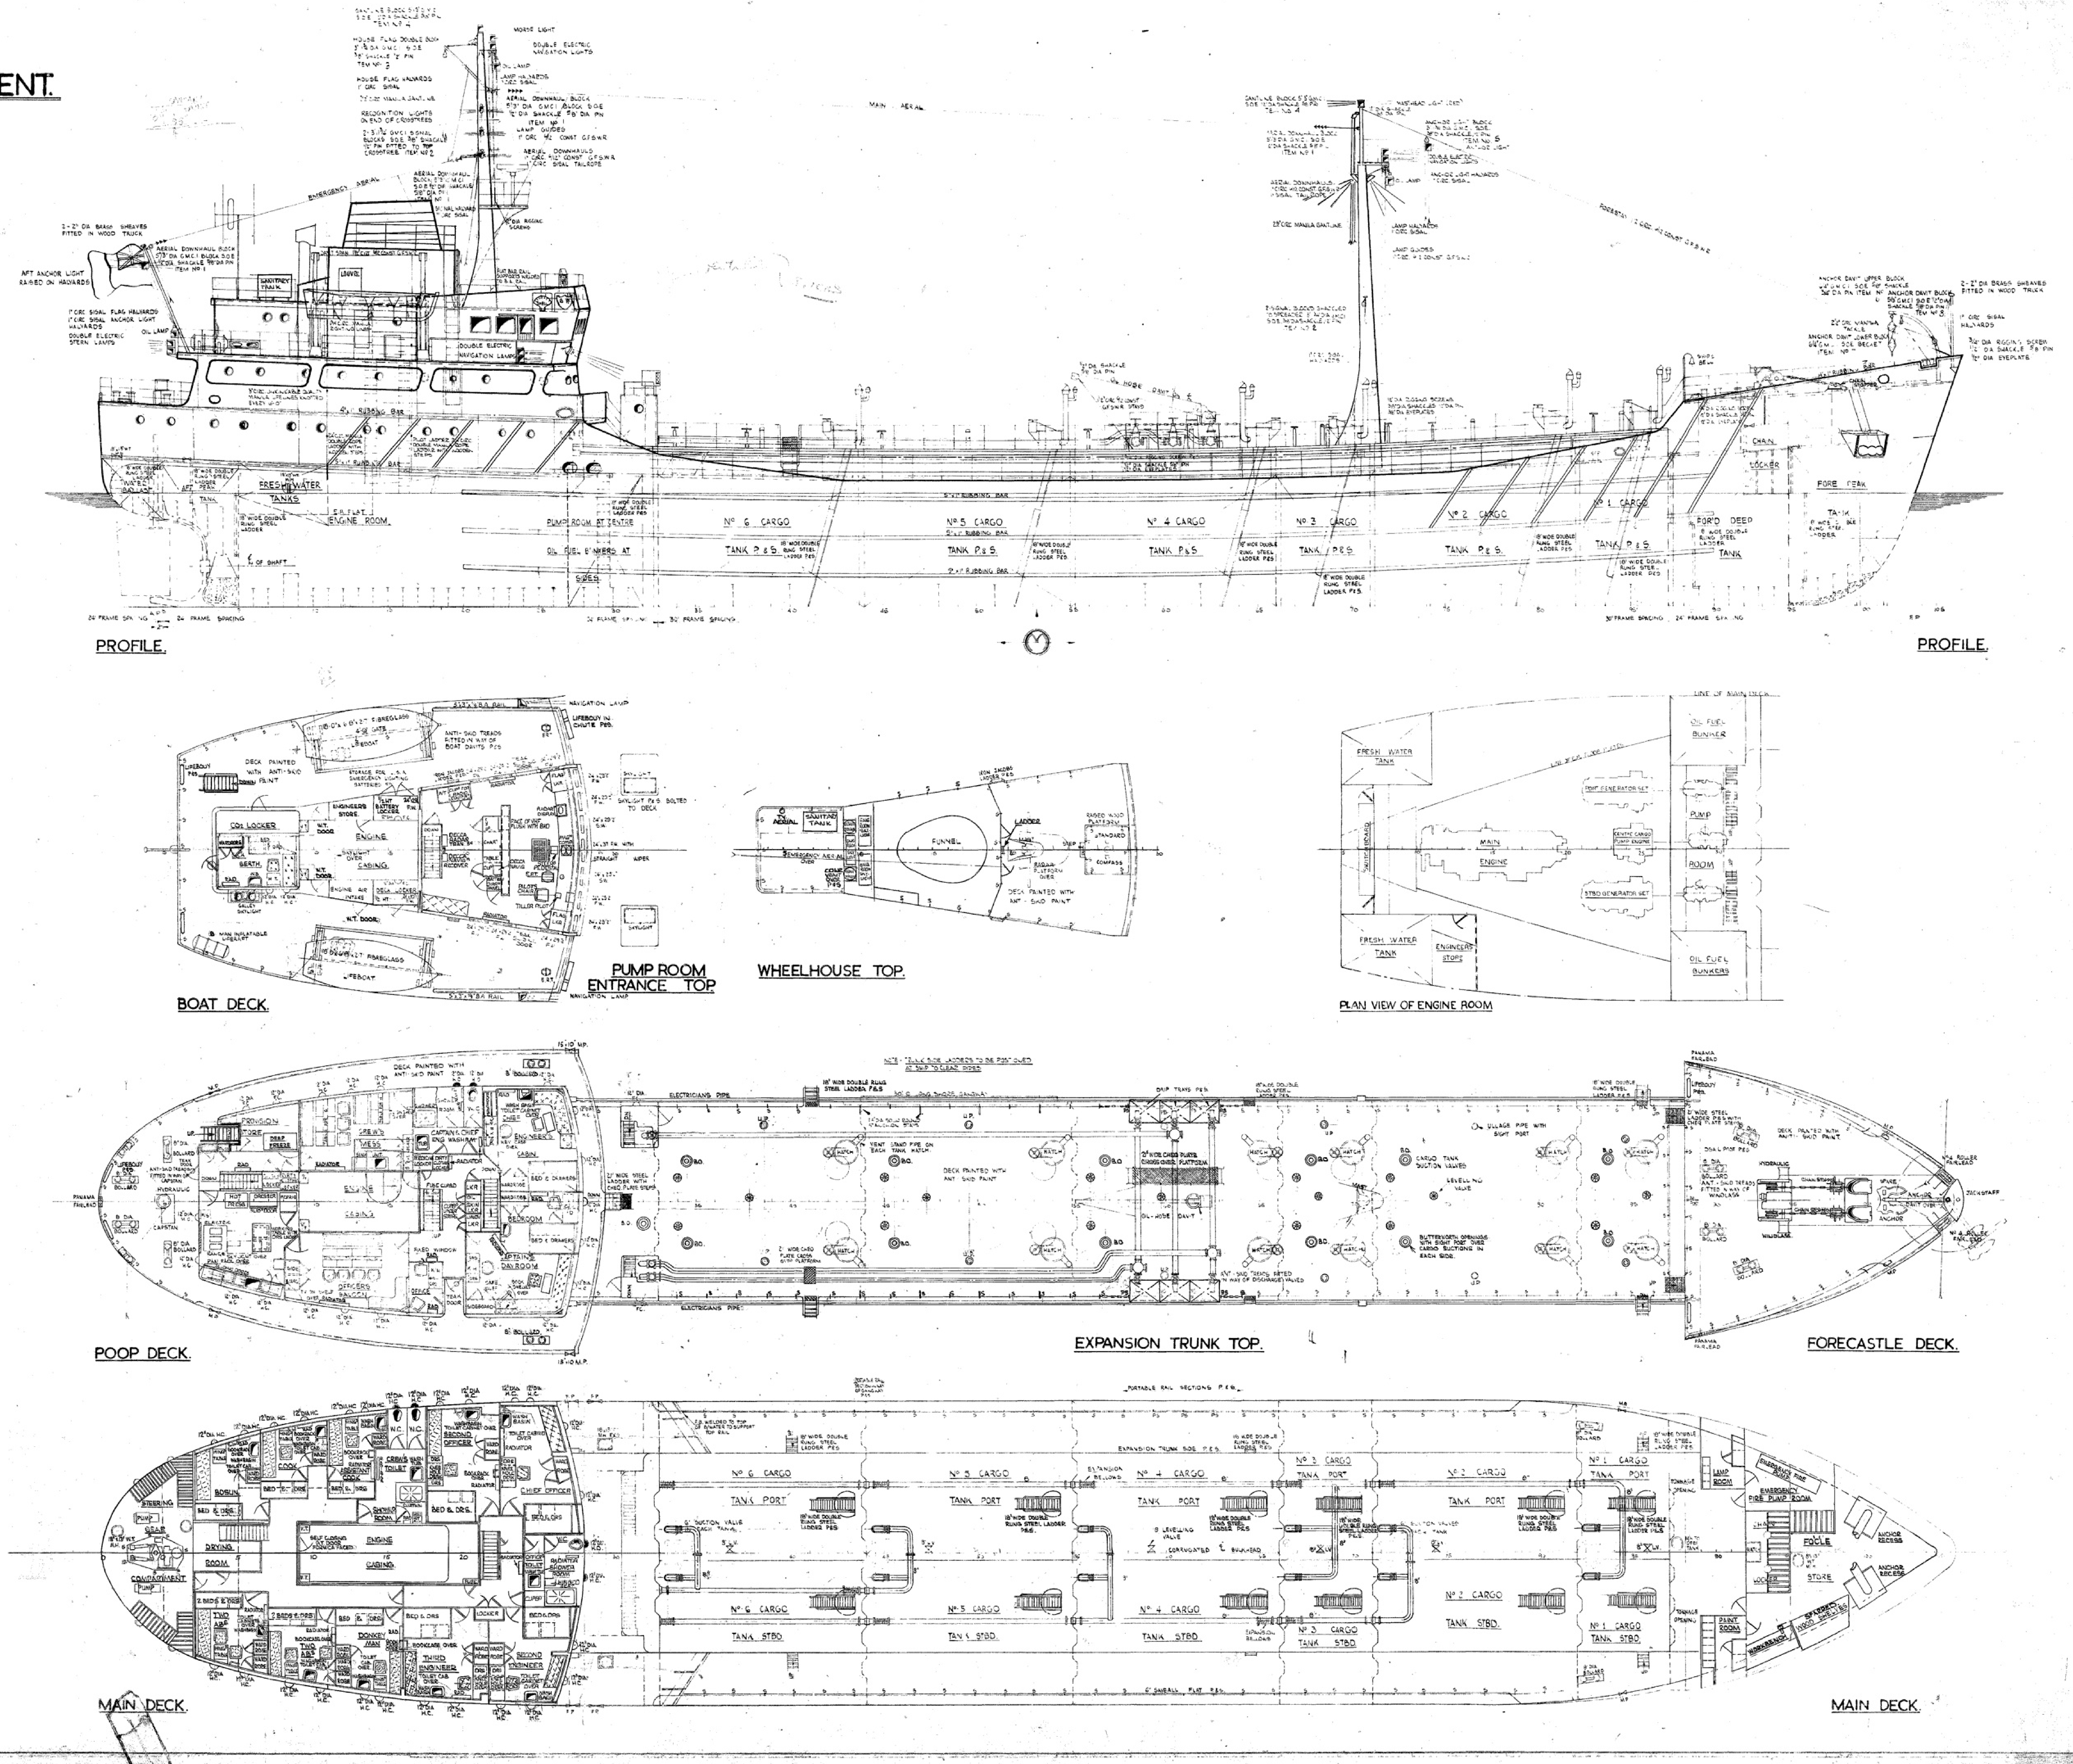
PROFILE.
AFT ANCHOR LIGHT RAISED ON HALYARDS
1" CIRC SISAL FLAG HALYARDS
1" CIRC SISAL ANCHOR LIGHT HALYARDS
DOUBLE ELECTRIC STERN LAMPS
2 - 2" DIA BRASS SHEAVES FITTED IN WOOD TRUCK
EMERGENCY AERIAL
MAIN AERIAL
MORSE LIGHT
DOUBLE ELECTRIC NAVIGATION LIGHTS
DOUBLE ELECTRIC NAVIGATION LAMPS
4"×1" RUBBING BAR
5"×1" RUBBING BAR
WATER BALLAST
AFT PEAK TANK
FRESH WATER TANKS
S.B. FLAT
ENGINE ROOM
℄ OF SHAFT
18" WIDE DOUBLE RUNG STEEL LADDER
PUMP ROOM AT CENTRE
OIL FUEL B'NKERS AT SIDES
Nº 6 CARGO TANK P & S.
Nº 5 CARGO TANK P. & S.
Nº 4 CARGO TANK P & S
Nº 3 CARGO TANK P & S
Nº 2 CARGO TANK P & S.
Nº 1 CARGO TANK P & S.
18" WIDE DOUBLE RUNG STEEL LADDER P&S.
FOR'D DEEP TANK
CHAIN LOCKER
FORE PEAK TANK
SHIPS BELL
24" FRAME SPACING
30" FRAME SPACING
BOAT DECK.
NAVIGATION LAMP
LIFEBOUY IN CHUTE P&S.
FIBREGLASS LIFEBOAT
DECK PAINTED WITH ANTI-SKID PAINT
CO2 LOCKER
BERTH
ENGINEERS STORE
BATTERY LOCKER
ENGINE CASING
W.T. DOOR
PUMP ROOM ENTRANCE TOP
WHEELHOUSE TOP.
AERIAL
SANITARY TANK
FUNNEL
LADDER
COMPASS
STANDARD
PLAN VIEW OF ENGINE ROOM
LINE OF MAIN DECK
FRESH WATER TANK
MAIN ENGINE
PORT GENERATOR SET
STBD GENERATOR SET
CENTRE CARGO PUMP ENGINE
PUMP ROOM
OIL FUEL BUNKERS
ENGINEERS STORE
POOP DECK.
PANAMA FAIRLEAD
PROVISION STORE
DEEP FREEZE
CAPSTAN
CREW'S MESS
CAPTAIN'S & CHIEF ENGINEER'S
ENGINE CASING
BEDROOM
DAY ROOM
OFFICERS SALOON
GALLEY
EXPANSION TRUNK TOP.
ELECTRICIANS PIPE
DRIP TRAYS P&S
FORECASTLE DECK.
DECK PAINTED WITH ANTI-SKID PAINT
WINDLASS
ANCHOR
JACKSTAFF
MAIN DECK.
STEERING GEAR
DRYING ROOM
BOSUN
COOK
ENGINE CASING
CREW'S W.C.
SECOND OFFICER
CHIEF OFFICER
DONKEYMAN
THIRD ENGINEER
SECOND ENGINEER
EXPANSION TRUNK SIDE P & S
PORTABLE RAIL SECTIONS P & S
Nº 6 CARGO TANK PORT
Nº 5 CARGO TANK PORT
Nº 4 CARGO TANK PORT
Nº 3 CARGO TANK PORT
Nº 2 CARGO TANK PORT
Nº 1 CARGO TANK PORT
Nº 6 CARGO TANK STBD.
Nº 5 CARGO TANK STBD.
Nº 4 CARGO TANK STBD
Nº 3 CARGO TANK STBD
Nº 2 CARGO TANK STBD.
Nº 1 CARGO TANK STBD.
CORRUGATED ℄ BULKHEAD
LAMP ROOM
PAINT ROOM
EMERGENCY FIRE PUMP ROOM
FO'CLE STORE
ANCHOR RECESS

78·31